THE PACIFIC COAST ADDITION

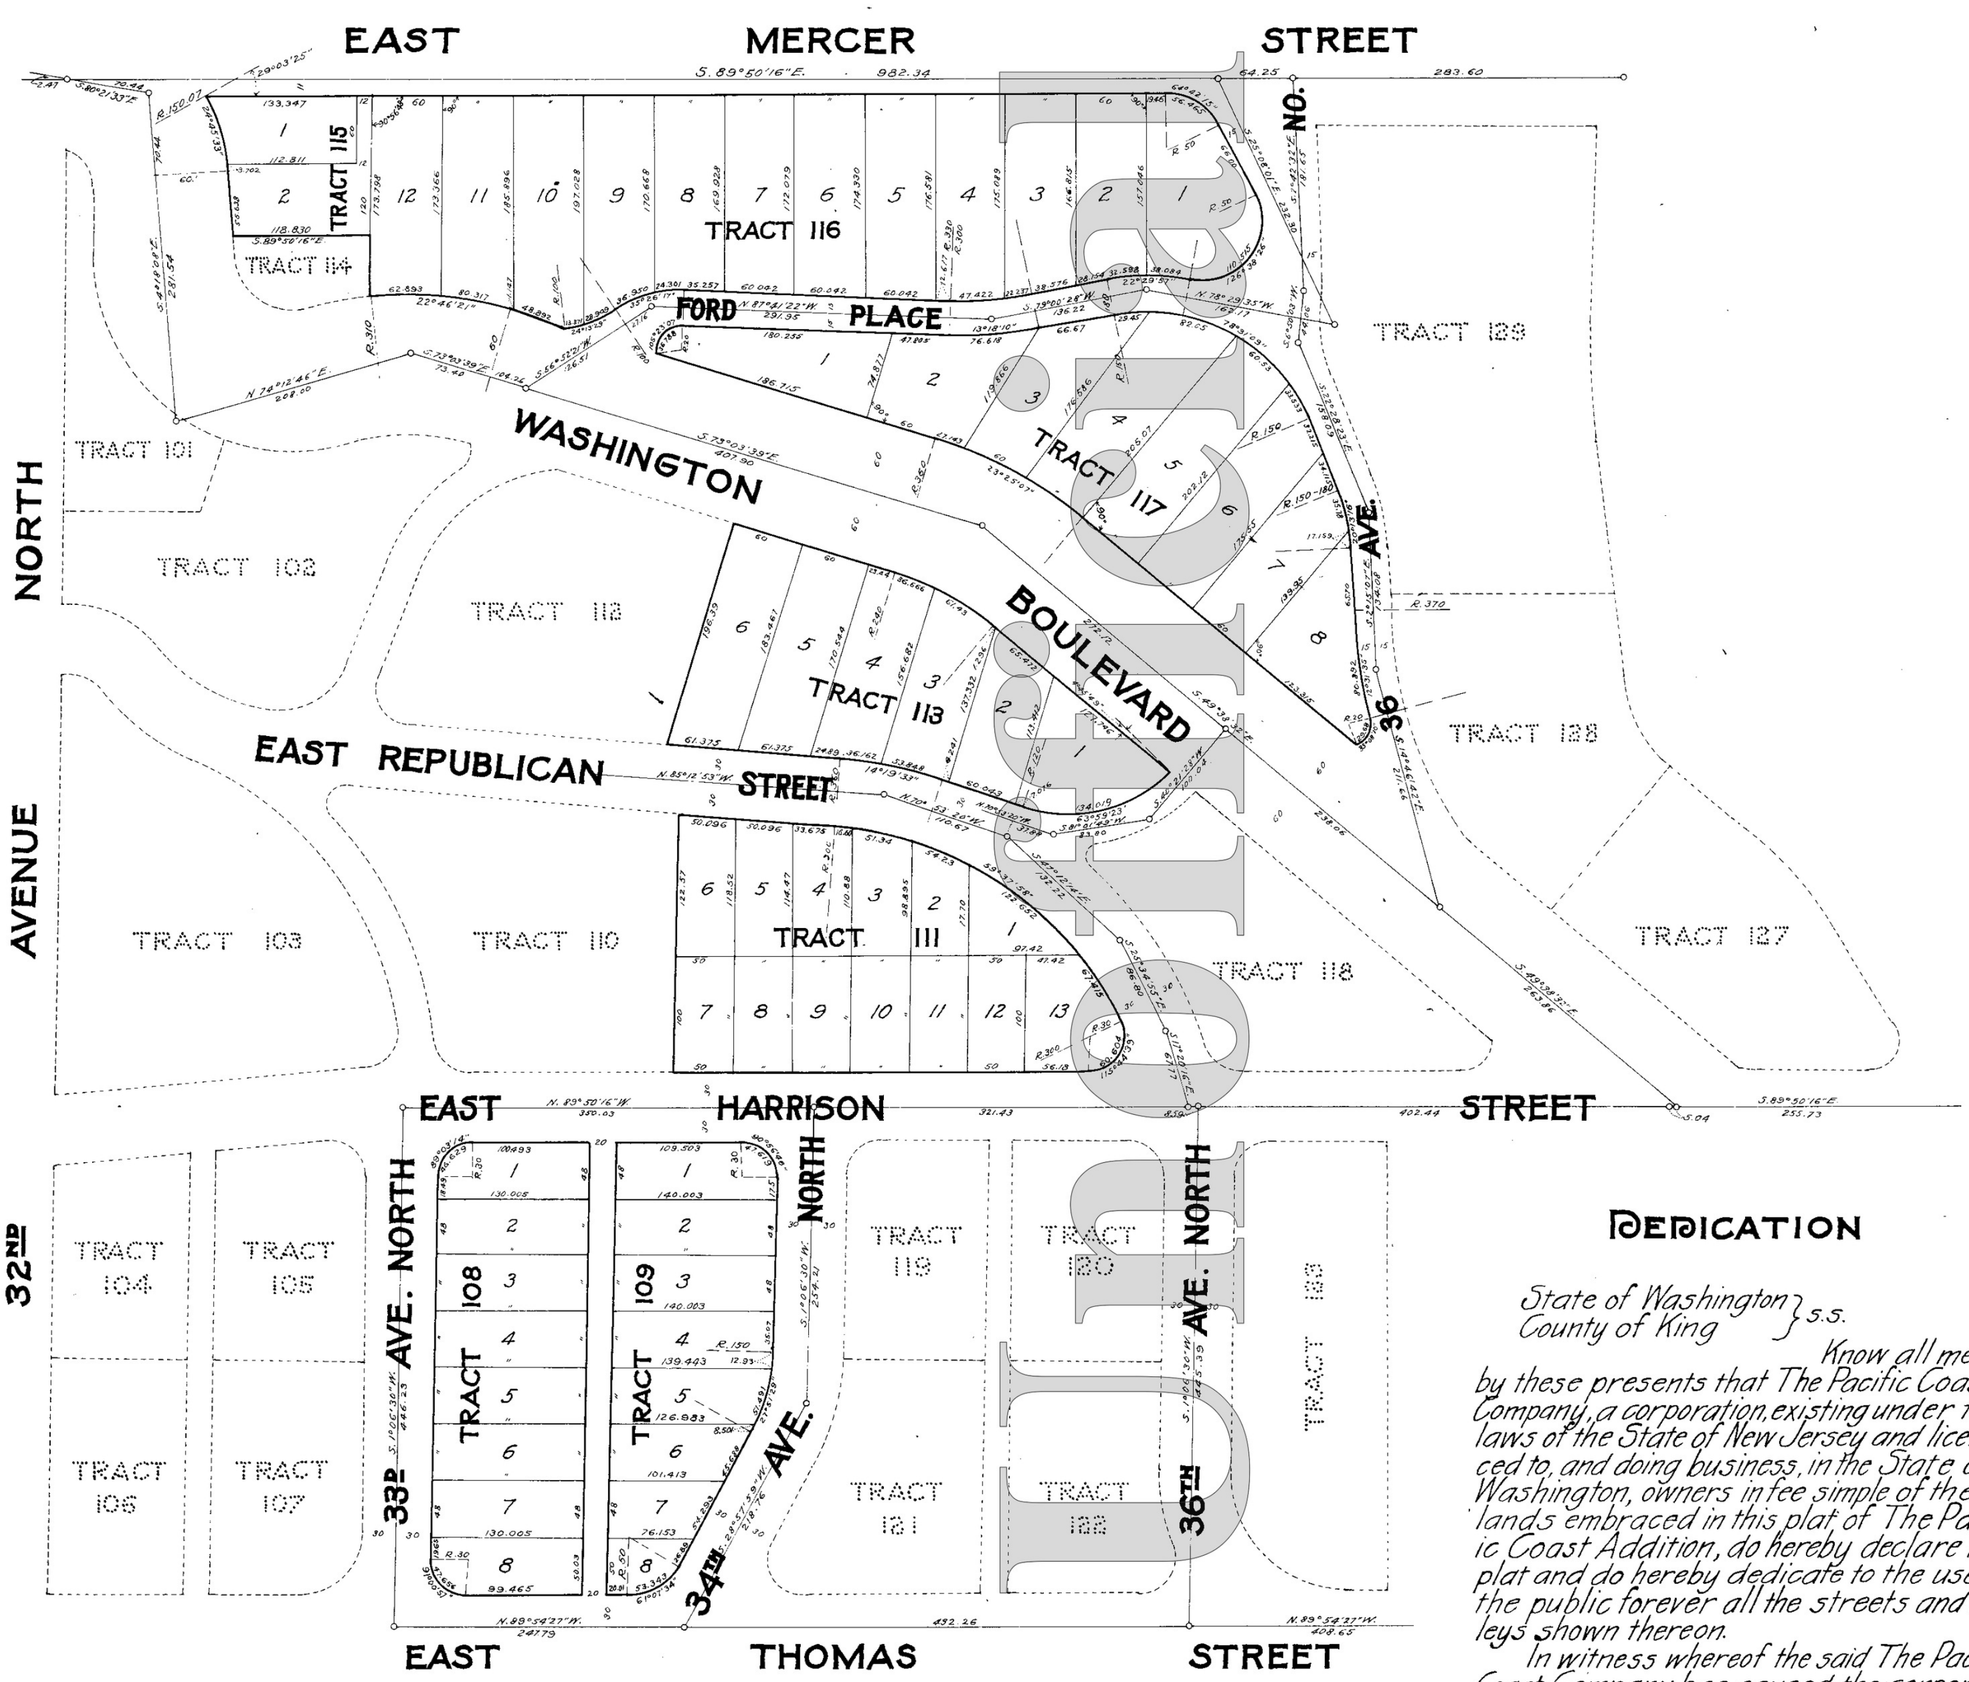

DESCRIPTION

The Pacific Coast Addition is a subdivision of Tracts 108, 109, 111, 113, 115, 116, 117, 123, 124, 127, 129, 142, 144 and a portion of 136 of "Replat of John J. McGilvra's Addition to the City of Seattle and Blocks 13, 14, 18, 20 to 29 inclusive, and South Half of 19 of John J. McGilvra's Second Addition to the City of Seattle," also Blocks 35 Lake Washington Shore Lands.

The dimensions of all lots are as shown on face of plat.

DEDICATION

State of Washington } S.S.
County of King

Know all men by these presents that The Pacific Coast Company, a corporation, existing under the laws of the State of New Jersey and licenced to, and doing business, in the State of Washington, owners in fee simple of the lands embraced in this plat of The Pacific Coast Addition, do hereby declare this plat and do hereby dedicate to the use of the public forever all the streets and alleys shown thereon.

In witness whereof the said The Pacific Coast Company has caused the corporate name to be hereunto subscribed by its Vice President and Ass't. Secretary and has caused its corporate seal to be hereunto affixed, this 31st day of August, A.D. 1910.

THE PACIFIC COAST COMPANY SEAL 1897

The Pacific Coast Co.

J. C. Ford
Its Vice President

J. W. Smith
Its Ass't. Secretary

THE PACIFIC COAST ADDITION

AN ADDITION TO THE CITY OF SEATTLE

Scale: 1 in. = 100 ft.

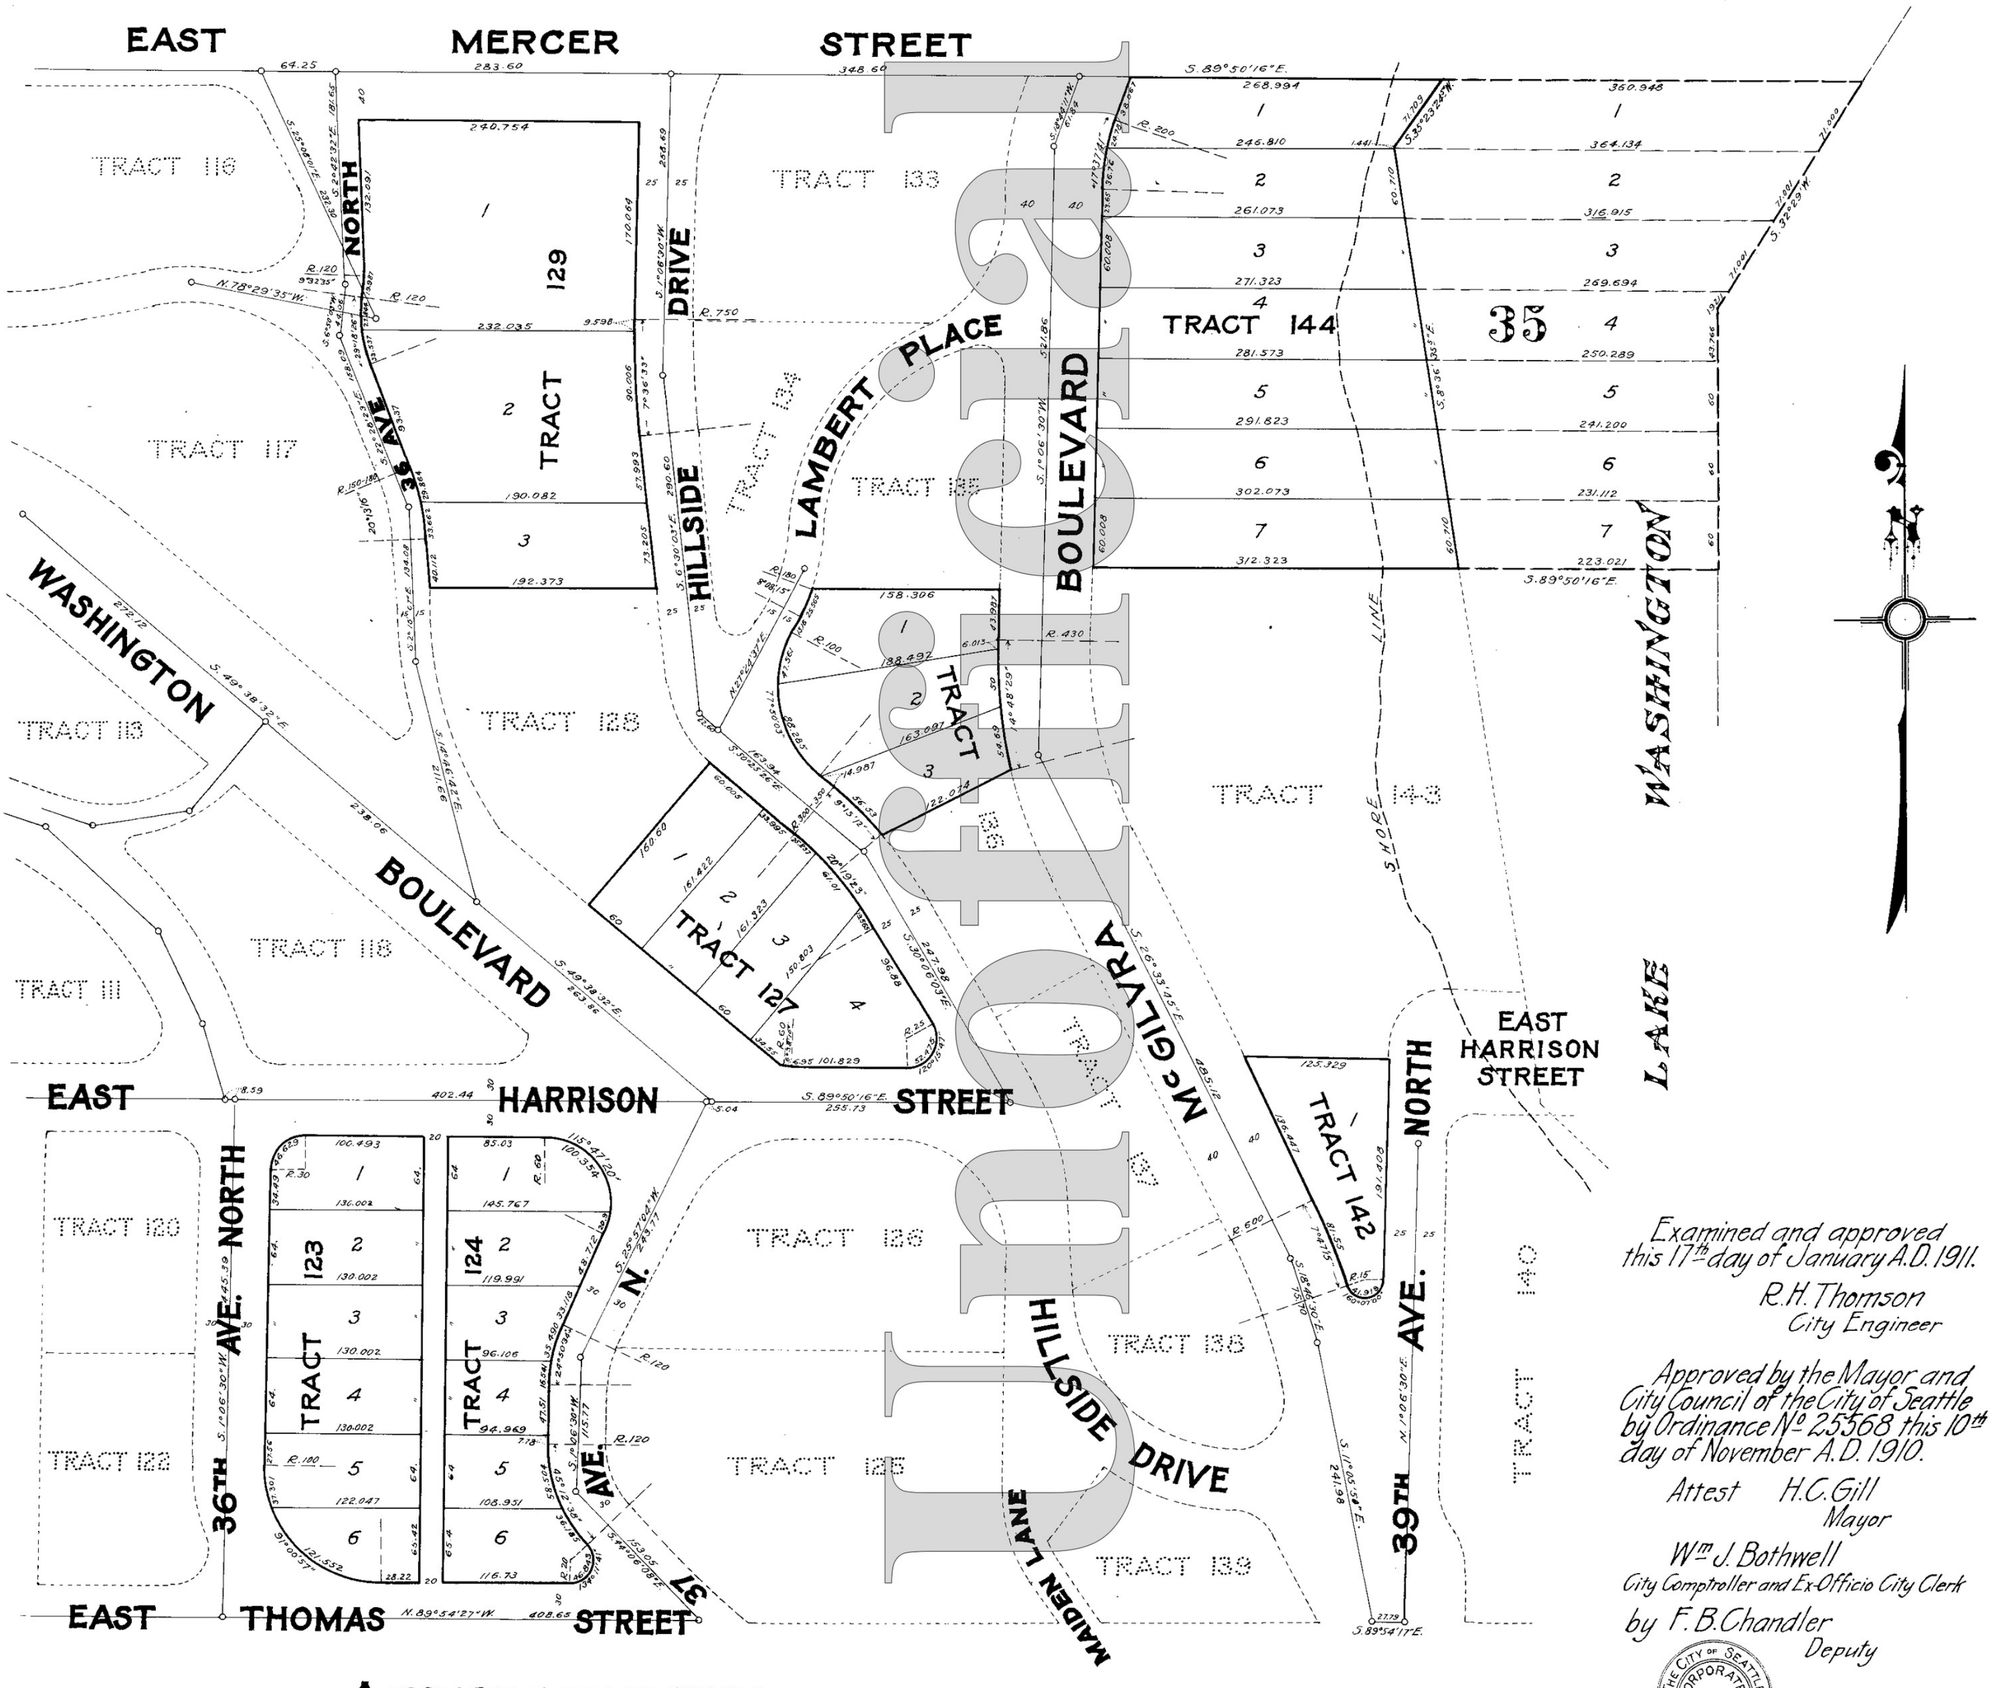

Examined and approved this 17th day of January A.D. 1911.

R.H. Thomson
City Engineer

Approved by the Mayor and City Council of the City of Seattle by Ordinance No 25568 this 10th day of November A.D. 1910.

Attest H.C. Gill
Mayor

Wm J. Bothwell
City Comptroller and Ex-Officio City Clerk
by F.B. Chandler
Deputy

THE CITY OF SEATTLE CORPORATE SEAL WASHINGTON

ACKNOWLEDGMENT

State of Washington } S.S.
County of King

On this 31st day of August 1910 before me personally appeared J.C. Ford, to me known to be the Vice President, and J.W. Smith, to me known to be the Ass't. Secretary, of The Pacific Coast Company, a New Jersey corporation, the Corporation that executed the foregoing instrument, and severally acknowledged said instrument to be the free and voluntary act and deed of said Corporation for the uses and purposes therein mentioned and on oath severally stated that he was authorized to execute said instrument and that the seal affixed is the corporate seal of said corporation.

In witness whereof I have hereunto set my hand and affixed my official seal the day and year first above written.

L.F. DUNNE COMMISSION EXPIRES OCT. 10, 1913 NOTARY PUBLIC STATE OF WASHINGTON

L.F. Dunne
Notary Public in and for the State of Washington, residing at Seattle.

727632

Filed for Record at the request of City Engineer Jan. 23d 1911 at 50 minutes past 10 A.M. and recorded in Volume 19 of Plats, Page 79 Records of King County.

Otto A. Case
County Auditor
by O. A. Lincoln
Deputy.

A.G. Simmer Draftsman