REPLAT OF BLOCKS 21, 22, 23, 24, 25, 26 AND 29 AND PORTIONS OF BLOCKS 27 AND 28

VICTORY HEIGHTS

KING COUNTY, - WASH.

Scale: 1" = 100'
Parker - Gould & Co.
Civil Engineers.

A.G. Simmer,
Draftsman.

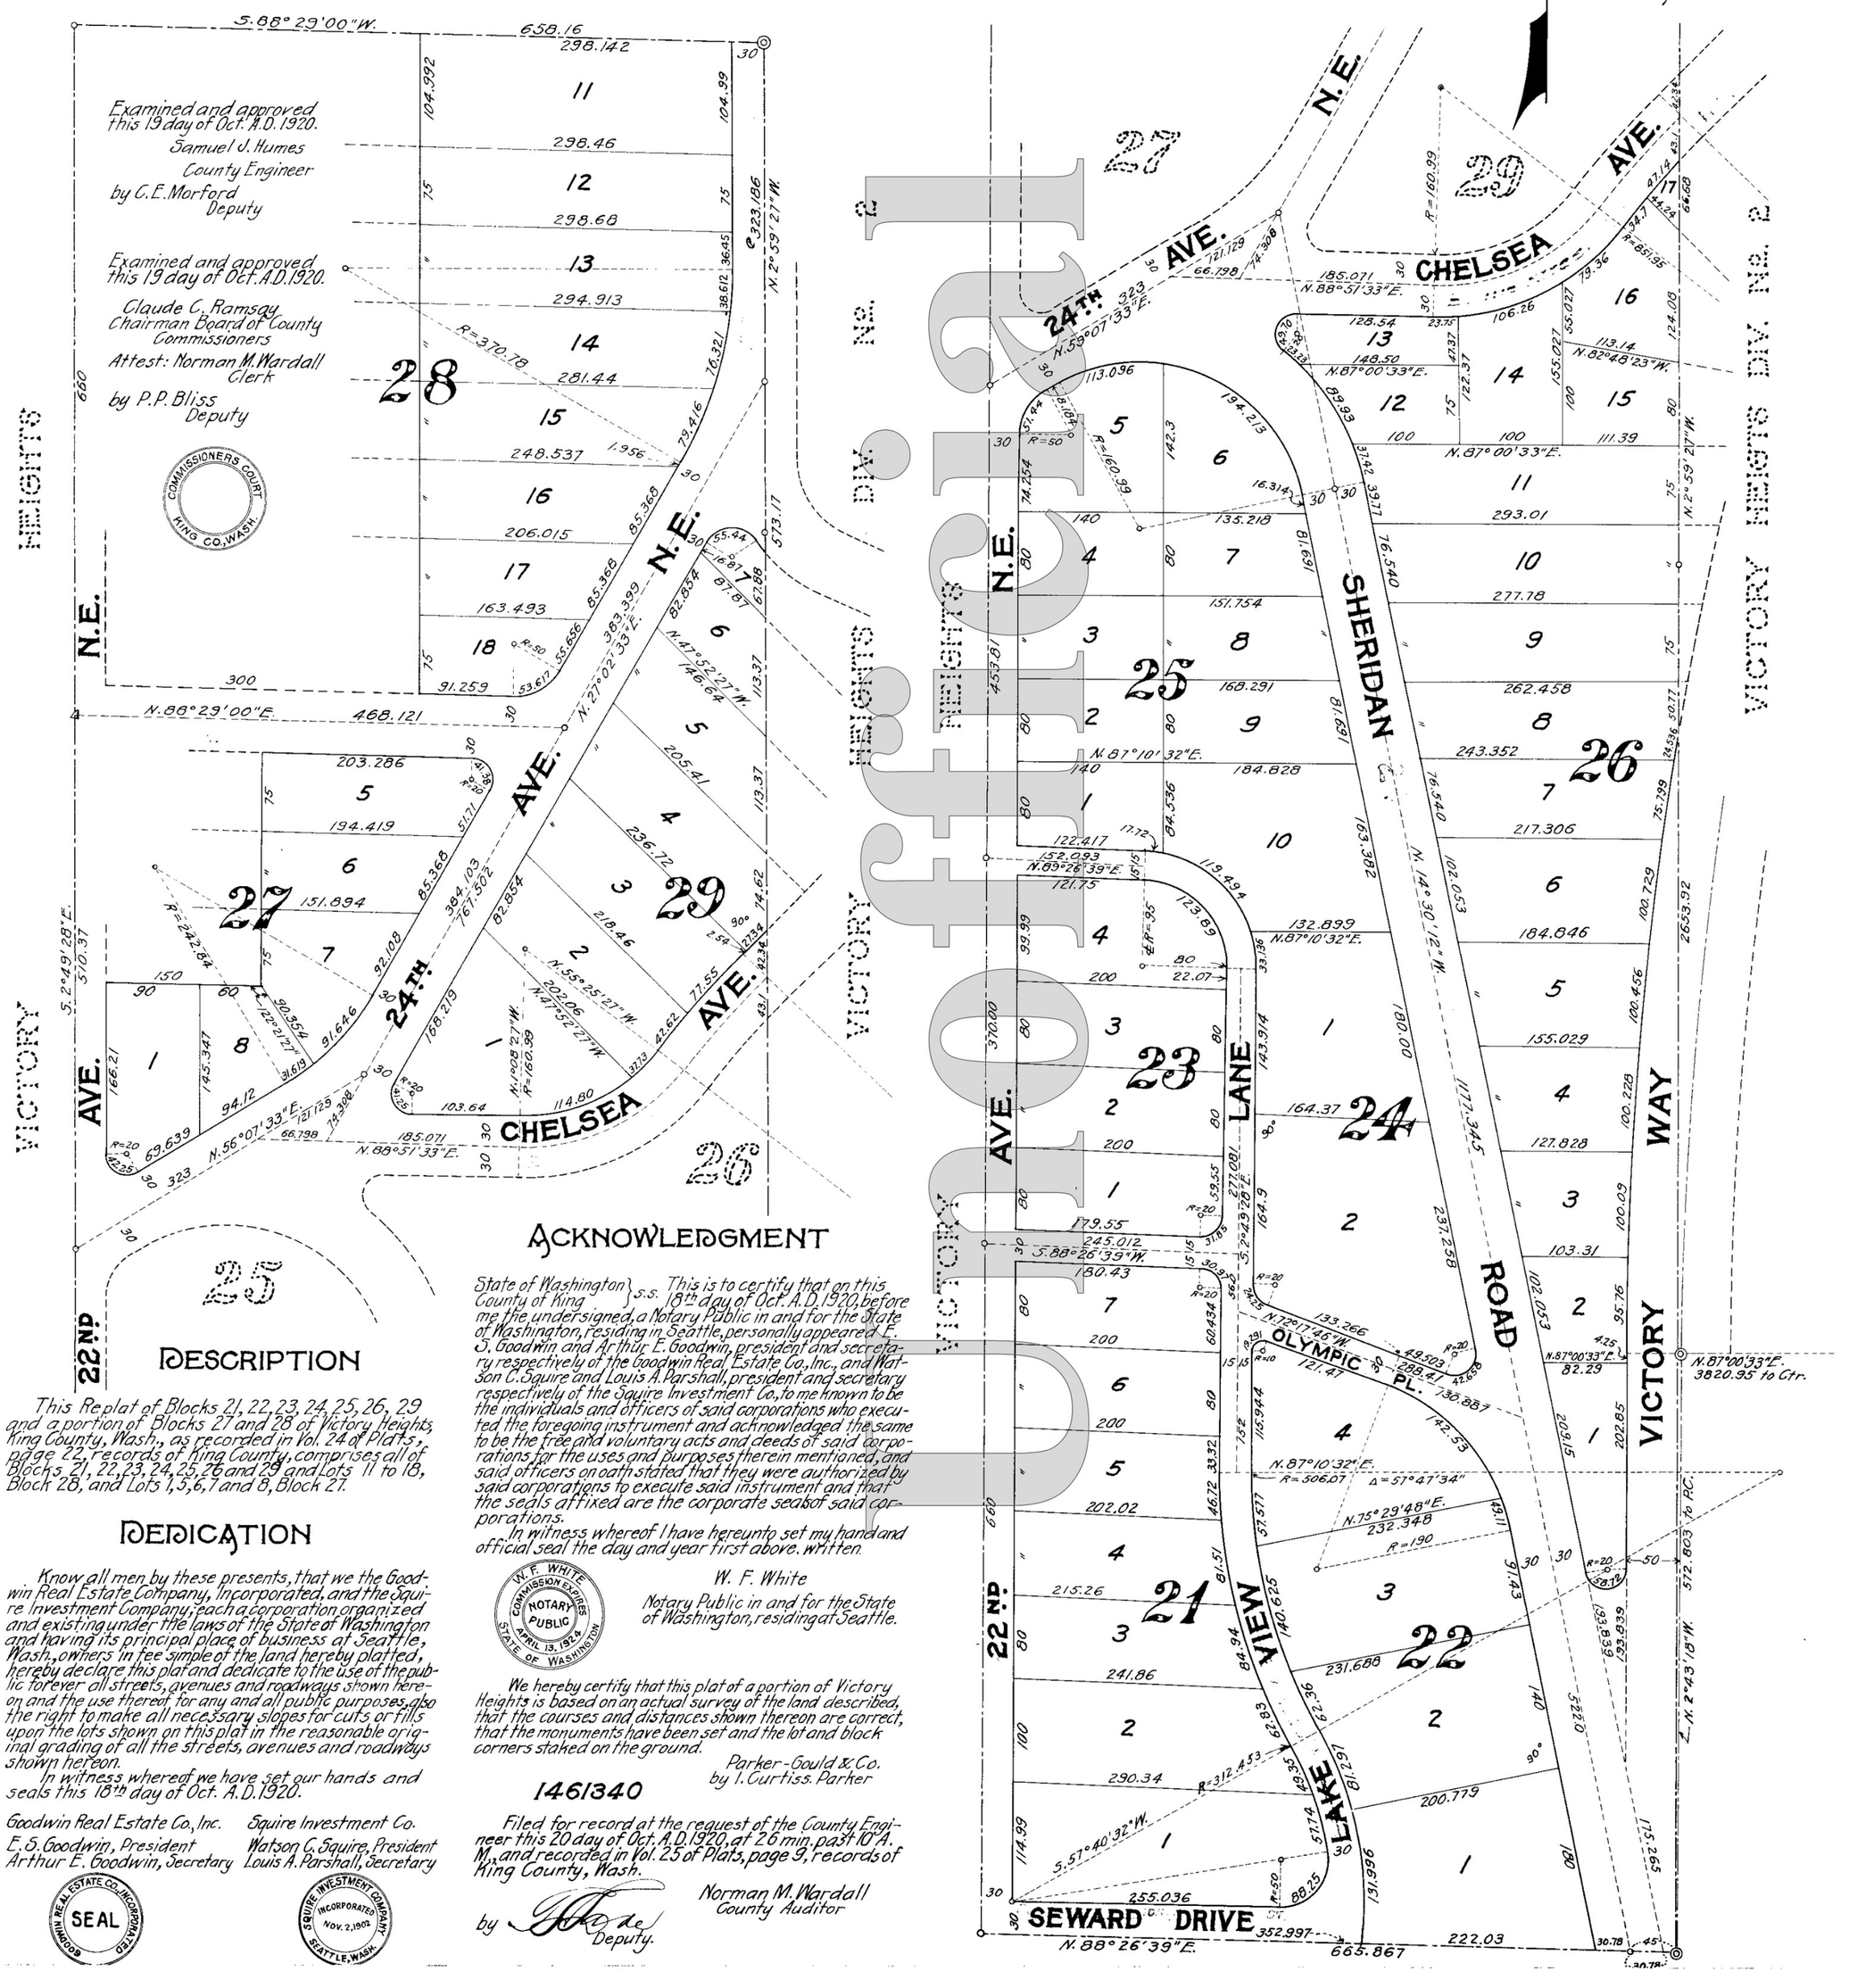

DESCRIPTION

This Replat of Blocks 21, 22, 23, 24, 25, 26, 29 and a portion of Blocks 27 and 28 of Victory Heights, King County, Wash., as recorded in Vol. 24 of Plats, page 22, records of King County, comprises all of Blocks 21, 22, 23, 24, 25, 26 and 29 and Lots 11 to 18, Block 28, and Lots 1, 5, 6, 7 and 8, Block 27.

DEDICATION

Know all men by these presents, that we the Goodwin Real Estate Company, Incorporated, and the Squire Investment Company, each a corporation organized and existing under the laws of the State of Washington and having its principal place of business at Seattle, Wash., owners in fee simple of the land hereby platted, hereby declare this plat and dedicate to the use of the public forever all streets, avenues and roadways shown hereon and the use thereof for any and all public purposes, also the right to make all necessary slopes for cuts or fills upon the lots shown on this plat in the reasonable original grading of all the streets, avenues and roadways shown hereon.

In witness whereof we have set our hands and seals this 18th day of Oct. A.D. 1920.

Goodwin Real Estate Co., Inc.
E. S. Goodwin, President
Arthur E. Goodwin, Secretary

Squire Investment Co.
Watson C. Squire, President
Louis A. Parshall, Secretary

GOODWIN REAL ESTATE CO., INCORPORATED SEAL

SQUIRE INVESTMENT COMPANY INCORPORATED Nov. 2, 1902 SEATTLE, WASH.

ACKNOWLEDGMENT

State of Washington } s.s.
County of King }

This is to certify that on this 18th day of Oct. A.D. 1920, before me the undersigned, a Notary Public in and for the State of Washington, residing in Seattle, personally appeared E. S. Goodwin and Arthur E. Goodwin, president and secretary respectively of the Goodwin Real Estate Co., Inc., and Watson C. Squire and Louis A. Parshall, president and secretary respectively of the Squire Investment Co., to me known to be the individuals and officers of said corporations who executed the foregoing instrument and acknowledged the same to be the free and voluntary acts and deeds of said corporations for the uses and purposes therein mentioned, and said officers on oath stated that they were authorized by said corporations to execute said instrument and that the seals affixed are the corporate seals of said corporations.

In witness whereof I have hereunto set my hand and official seal the day and year first above written.

W. F. WHITE NOTARY PUBLIC COMMISSION EXPIRES APRIL 13, 1924 STATE OF WASHINGTON

W. F. White
Notary Public in and for the State of Washington, residing at Seattle.

We hereby certify that this plat of a portion of Victory Heights is based on an actual survey of the land described, that the courses and distances shown thereon are correct, that the monuments have been set and the lot and block corners staked on the ground.

Parker-Gould & Co.
by I. Curtiss. Parker

146/340

Filed for record at the request of the County Engineer this 20 day of Oct. A.D. 1920, at 26 min. past 10 A.M., and recorded in Vol. 25 of Plats, page 9, records of King County, Wash.

Norman M. Wardall
County Auditor

by _____ Deputy.